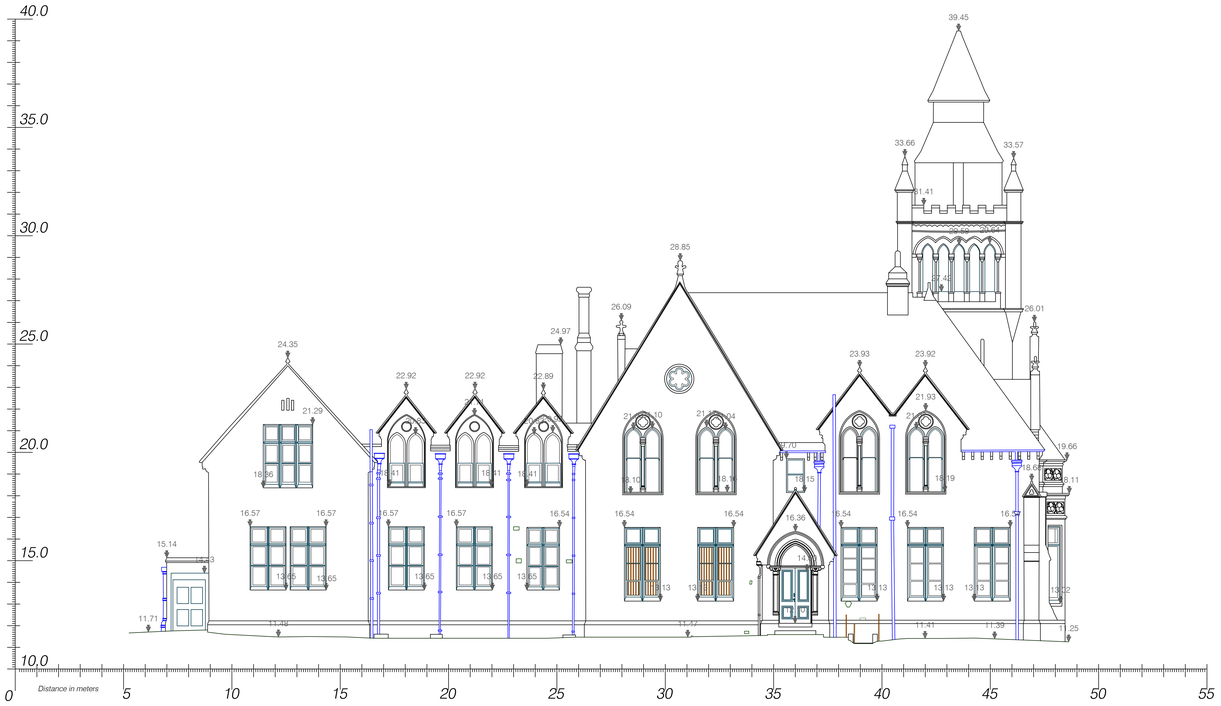

WEST ELEVATION

SOUTH ELEVATION (FRONT)

NOTES

1. This survey has been presented at the survey scale indicated below with its accuracy commensurate with that scale.

2. Do not scale off critical dimensions - Check on site. Door and window openings in particular are not necessarily indicative of the structural opening due to architraves etc.

3. All heights and levels in metres (u.o.n.)

4. For Overall Site Topographical Plan - refer to GES Drawing 00355A-18

5. For Building Plans - refer to GES Drawings: 00355A-01 & -02

LEVEL DATUM

ORDNANCE SURVEY DATUM NEWLYN (ODN) BY GPS OBSERVATIONS AT STATION 0A1
TRANSFORMED FROM ETRS89 USING OSGM02 GEOID

REV.	DESCRIPTION	BY	CHK	DATE
0	ORIGINAL ISSUE	MPW	LW	05/11/15

DRAWN MPW | CHECKED LW | DATE 05 NOV. 2015

TITLE

BOYS SENIOR & JUNIOR SCHOOLS
MAIN SCHOOL BUILDING
EXISTING ELEVATIONS ~ SHEET 1 OF 2

CLIENT

[removed for confidentiality]

SURVEYED BY
GEOSPATIAL ENGINEERING SERVICES LTD
27 PROSPECT VALE
LIVERPOOL
L6 8PE
TEL 0151-280-2021
EMAIL : mail@GESuk.net

CAD FILE 00355A-ELEVATIONS.DWG | SCALE 1 : 100 | SHT SIZE A0

DRAWING No 00355A-19 | REVISION O